Elevations are for illustrative purposes only. (They are not exact scale).

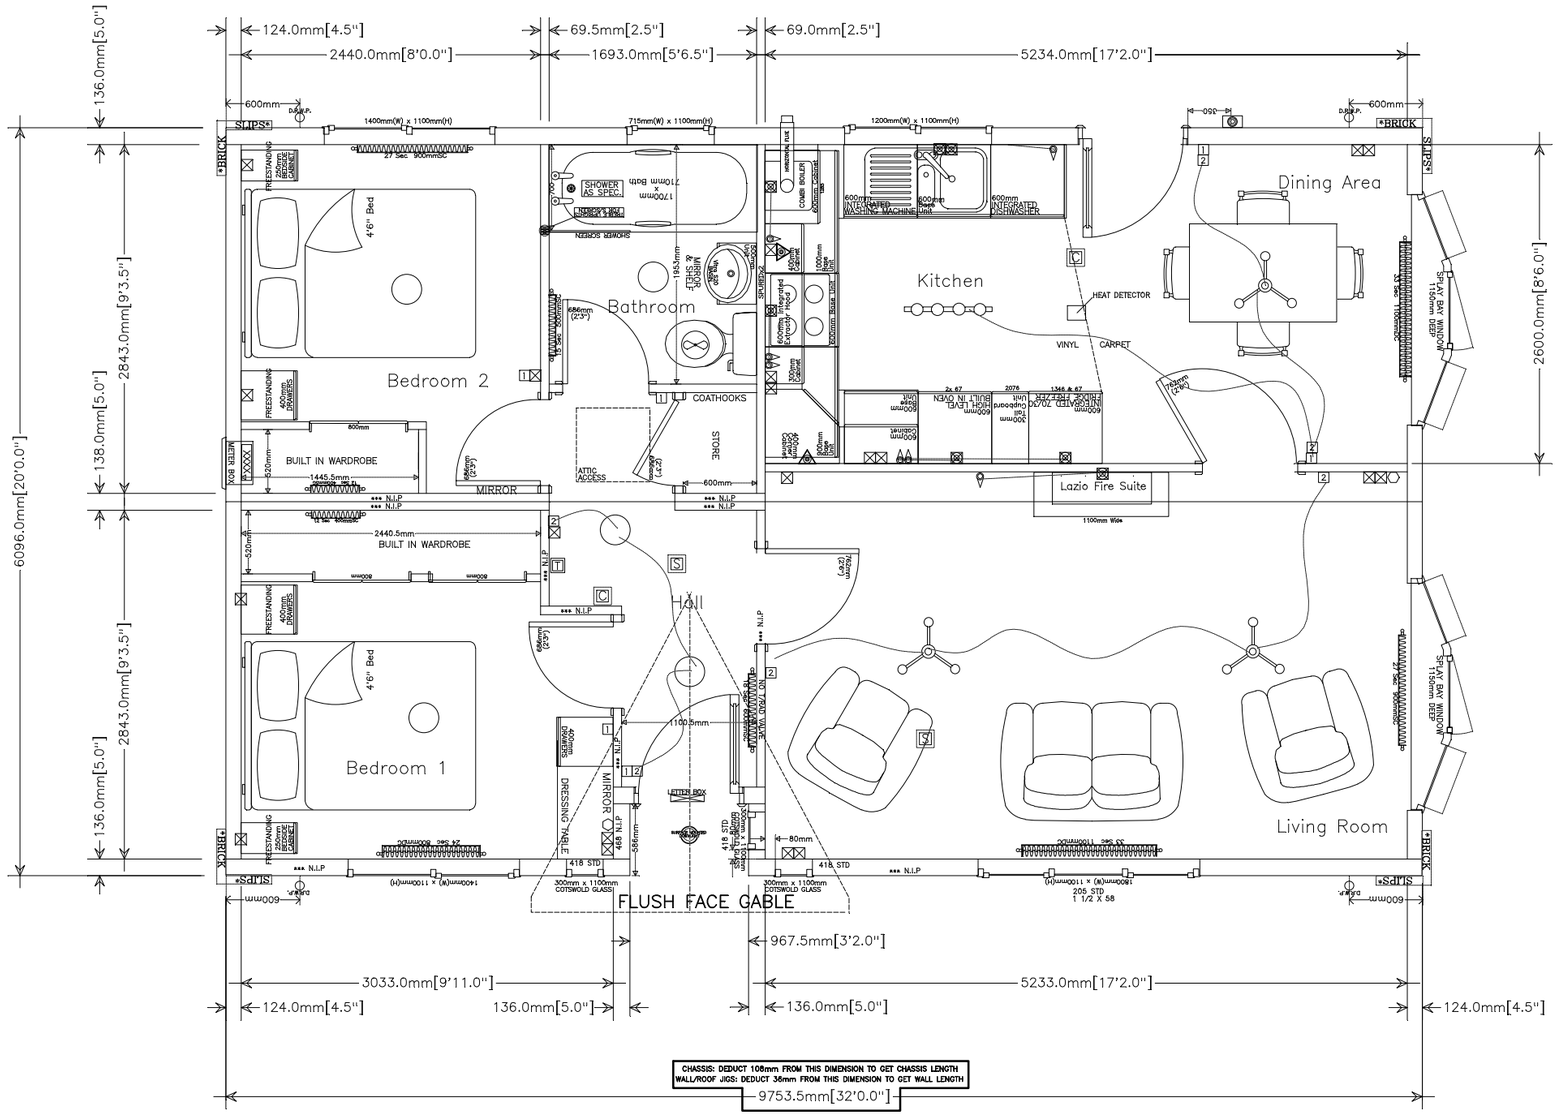


## LEGEND

| SYMBOL | DESCRIPTION |
|---|---|
| | radiator |
| | Single power point |
| | Double power point |
| | T.V Point |
| SKY | Sky Point |
| PHONE | Phone point back box |
| | Spur operable to a separate switch |
| | External light |
| | Ceiling Rose (Light) |
| W | Wall light |
| | Tri light (under cab/fly pelmet) |
| | Recessed Downlighter. |
| U | Recessed Downlighter (under cabinet/fly pelmet etc) |
| METER BOX | Electric meter box |
| XXXX | Consumer unit |
| 1 | Light switch |
| 2 | Two –way light switch |
| 3 | Three –way light switch |
| T | Thermostat |
| D.P.W.P. | Rainwater down pipe |
| | Extractor fan |
| S.V.P. | Soil and vent pipe |
| S | Smoke Detector |
| C | Carbon Monoxide Detector |

### MEASURMENTS NOTE

FOR CONSTRUCTION PURPOSES REFER TO THE DIMENSIONS IN MILLIMETRES. THE IMPERIAL DIMENSIONS ARE APPROXIMATIONS.

| REVISIONS | |
|---|---|
| Revised : **/**/** ********** | ** |
| | |
| | |
| | |
| | |
| | |


STATELY ALBION

TEL: 01495 244472
EMAIL: sales@stately-albion.co.uk
WEB: www.stately-albion.co.uk


| | |
|---|---|
| DRAWING NUMBER: | TRED CONTEMP 32x20 |
| DRAWN BY: | ** |
| SCALE: | 1:25 on A1/1:50 on A3 |
| DATE: | **/**/** |
| ESTIMATE NUMBER: | ***** |
| CUSTOMER NAME: | TREDEGAR CONTEMPORARY |